



- LEGEND:**
- FIELD BOUNDARIES
 - PROPERTY LINES
 - DITCHES/CANALS/LATERALS W/ NAME
 - DISTRICT BOUNDARY
 - FIELD NUMBER
 - CULVERT SIZE IN INCHES
 - PUMP STATION DRAIN SUPPLY
 - GATE DIAMETER IN INCHES
 - LAND MODE (CONTINUATION OF PROPERTY OWNER)

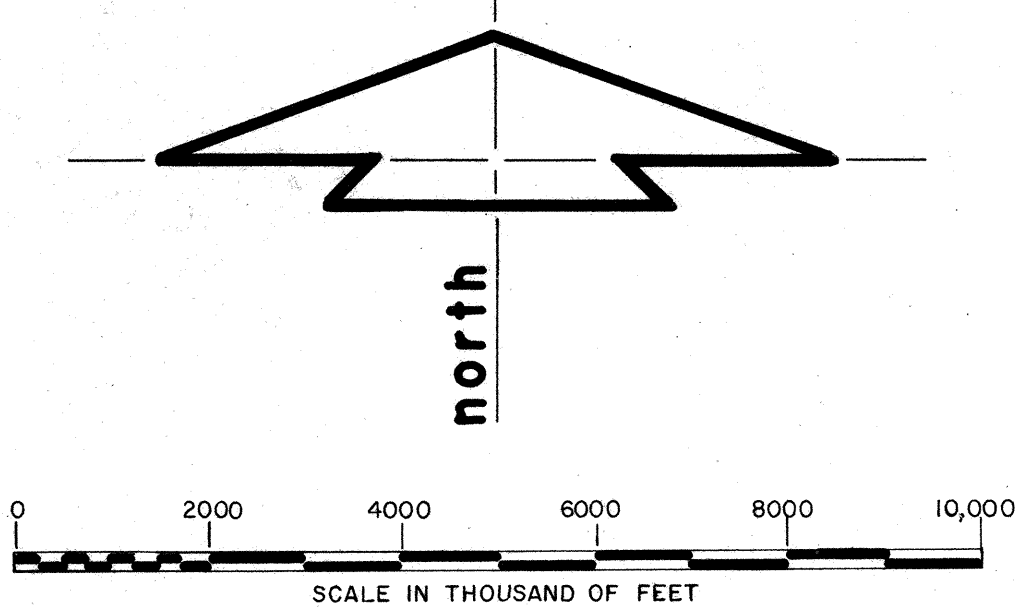

WATER
SAMPLE
POINTS

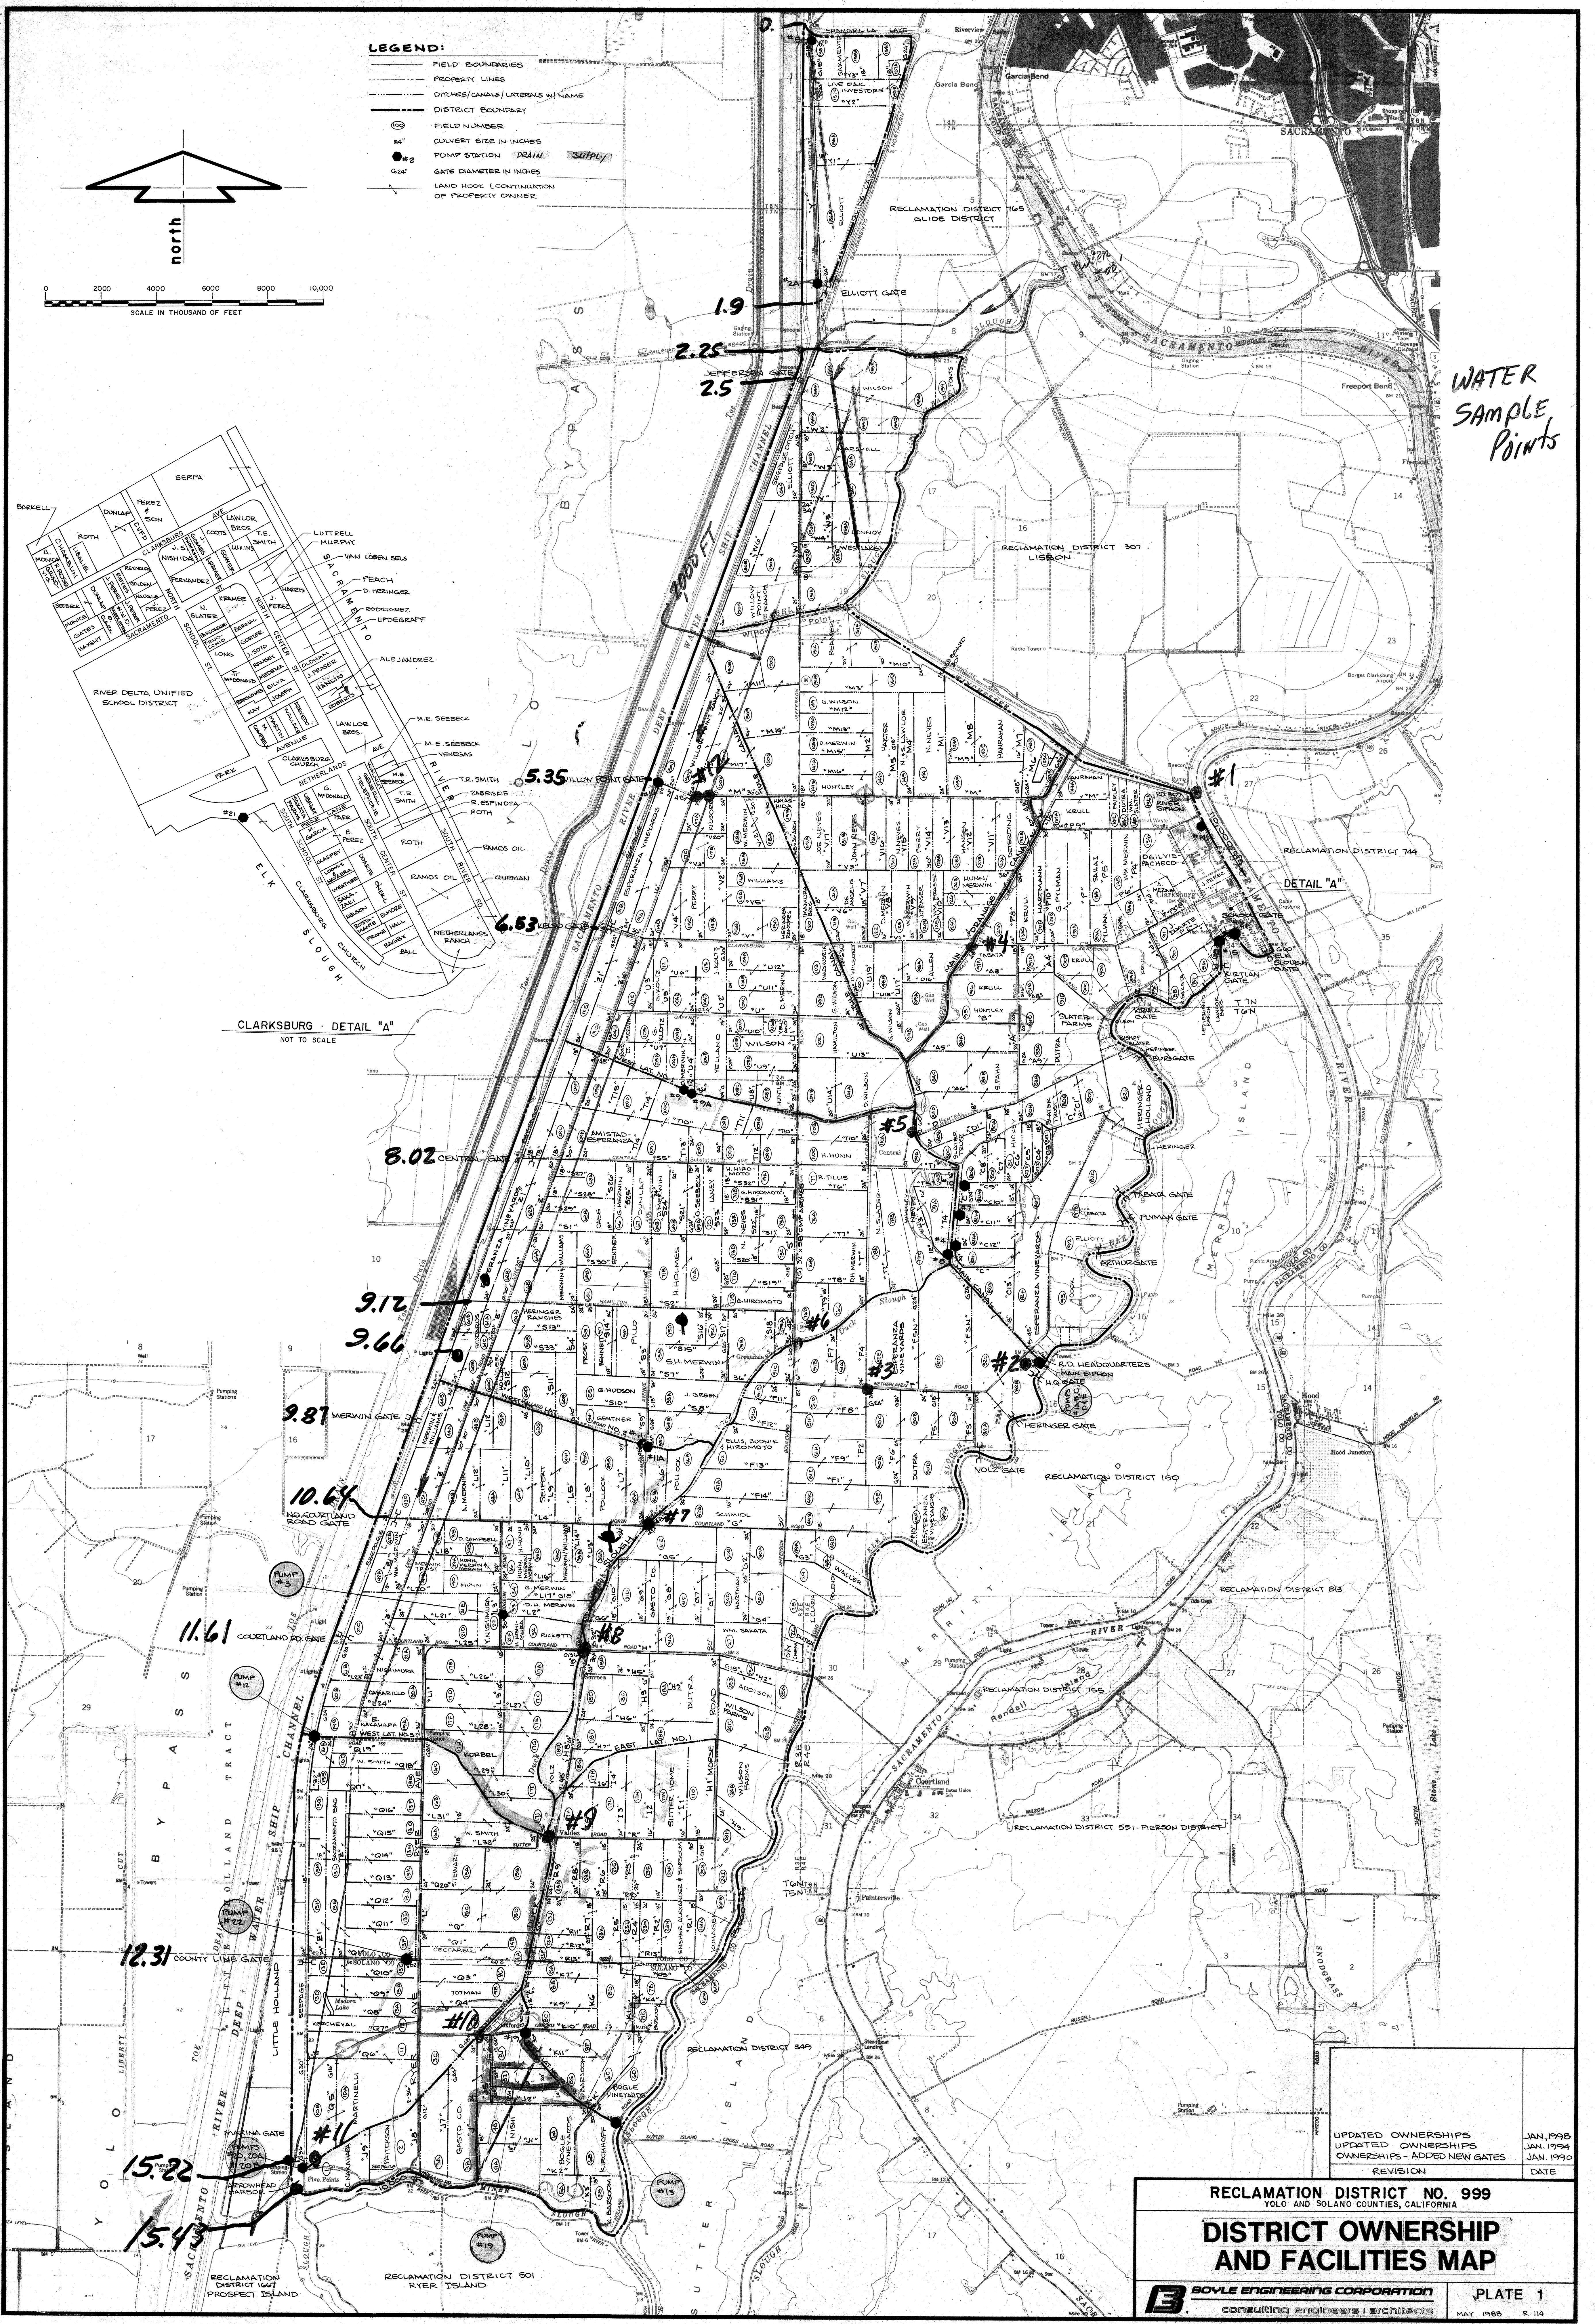

CLARKSBURG - DETAIL "A"
NOT TO SCALE

DETAIL "A"

UPDATED OWNERSHIPS	JAN. 1998
UPDATED OWNERSHIPS	JAN. 1994
OWNERSHIPS - ADDED NEW GATES	JAN. 1990
REVISION	DATE

RECLAMATION DISTRICT NO. 999
YOLO AND SOLANO COUNTIES, CALIFORNIA

**DISTRICT OWNERSHIP
AND FACILITIES MAP**

BOYLE ENGINEERING CORPORATION
consulting engineers & architects

PLATE 1
MAY 1988 R-114